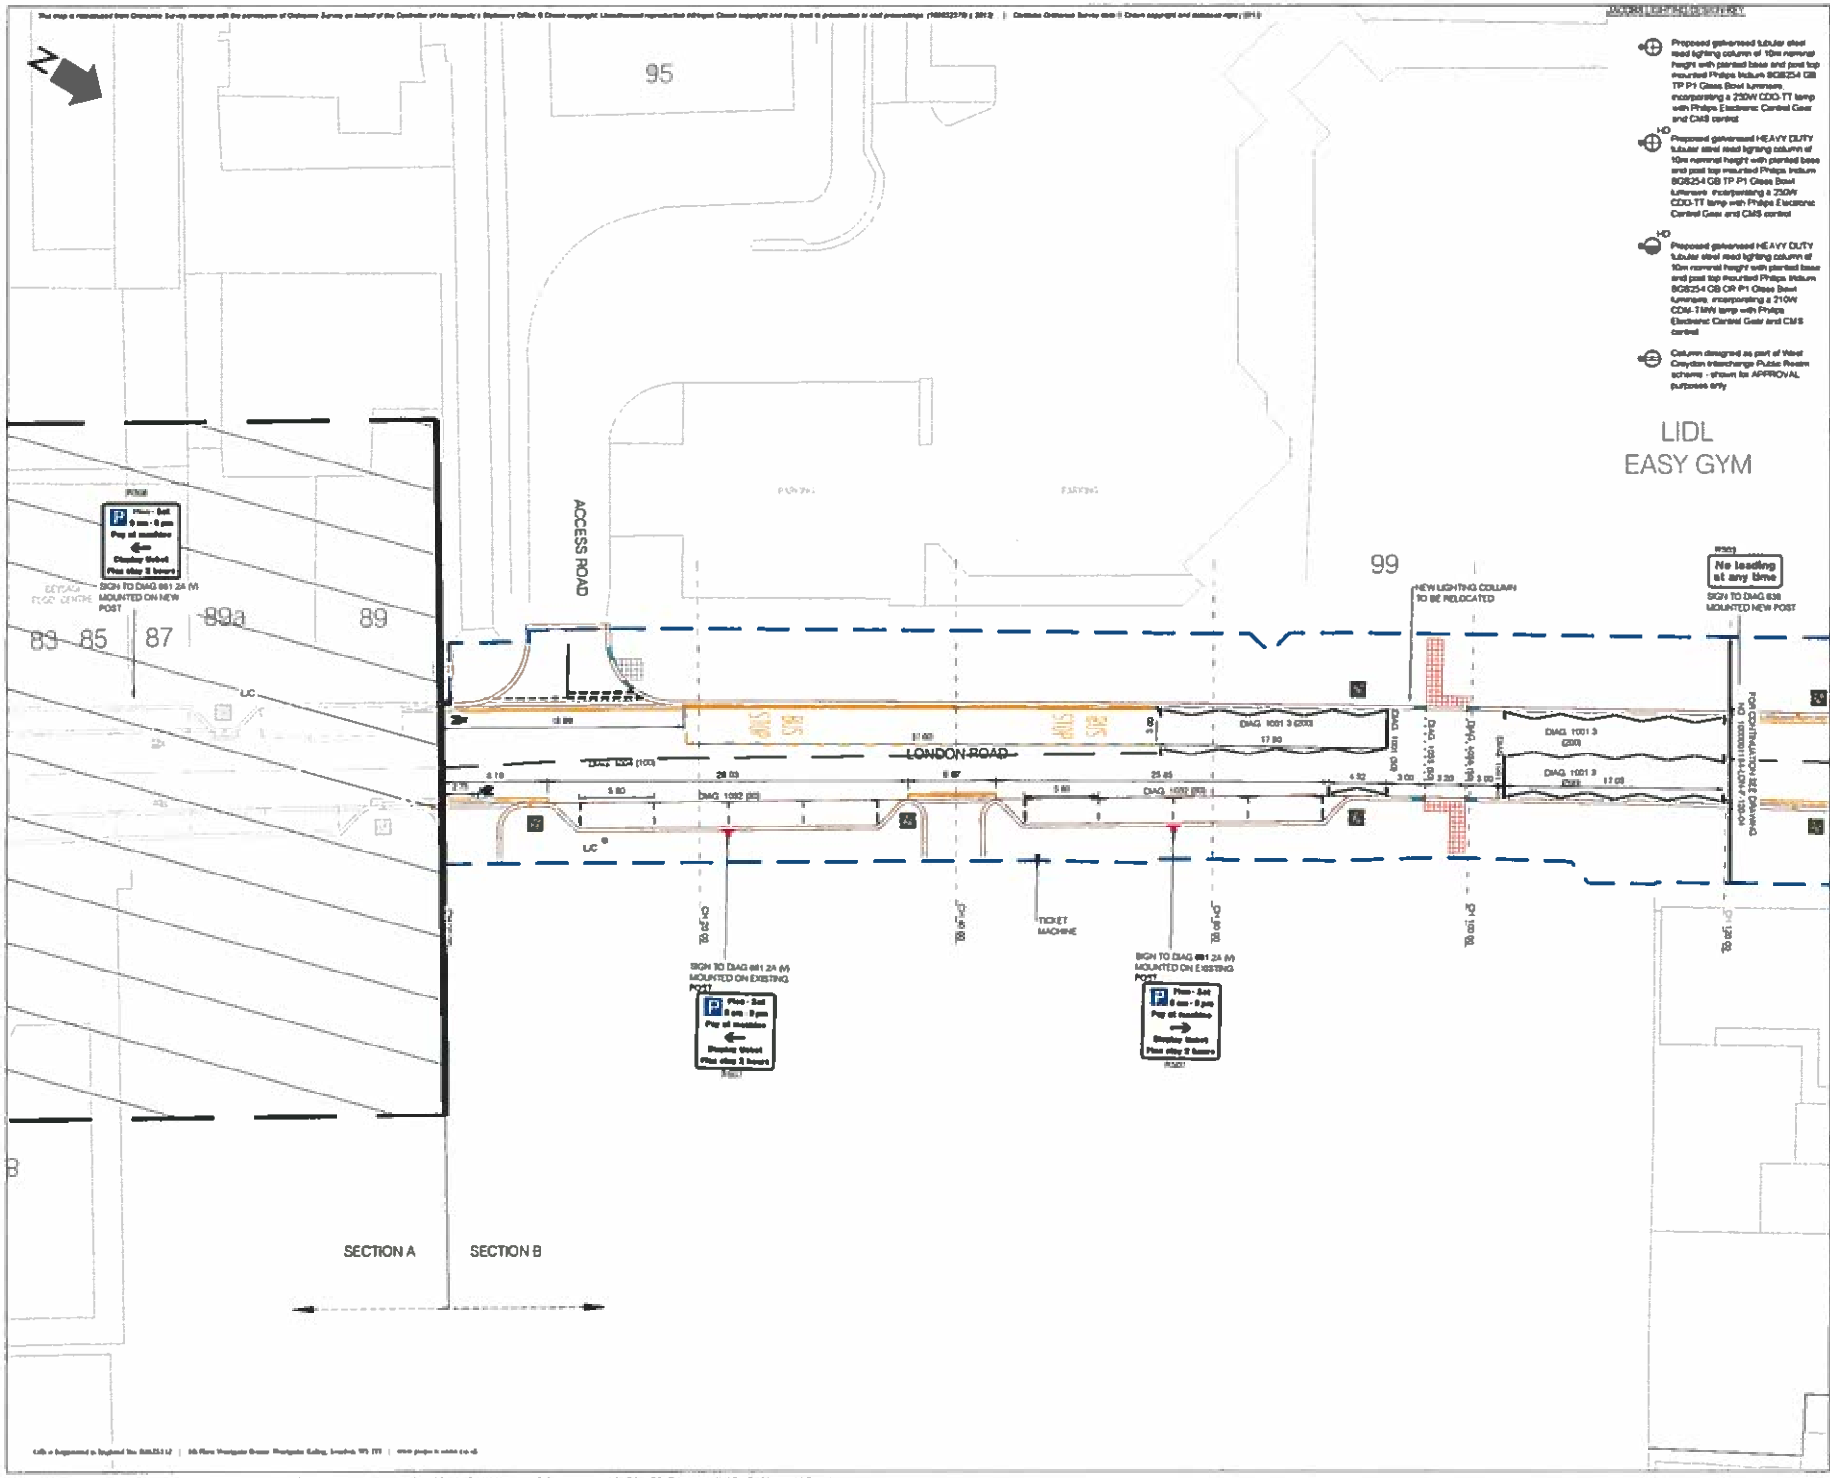

NOTES:

1. SIGN POST & CLUTTER REDUCTION. ONCE ALL NEW LIGHTING COLUMNS HAVE BEEN INSTALLED AN ASSESSMENT SHOULD BE MADE TO DETERMINE IF ANY PROPOSED SIGNS CAN BE LOCATED ON LIGHTING COLUMNS. THE CONTRACTOR TO NOTIFY CLERK OF WORKS & CROYDON COUNCILS REPRESENTATIVE PRIOR TO SIGN IMPLEMENTATIONS

PROJECT CENTRE

Studio Weave

CROYDON

Project: CROYDON TOWN CENTRE HIGH STREETS IMPROVEMENT PROJECT

Drawing Title: LONDON ROAD - (SECTION B) TRAFFIC SIGNS AND ROAD MARKINGS SHEET 1 OF 4

Drawing Status: FOR APPROVAL

Size: A1

Drawing No: 1000001184-LON-F-120-03